
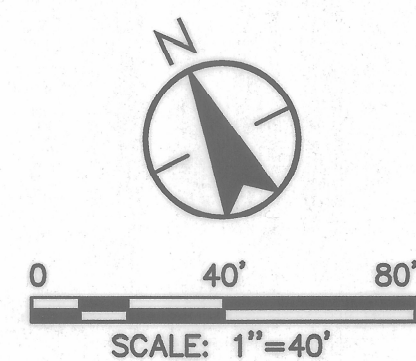


V:\22010805\22010805.dwg (AutoCAD) 22010805.dwg
2018/07/12 10:28 AM By: Engineering/Residual

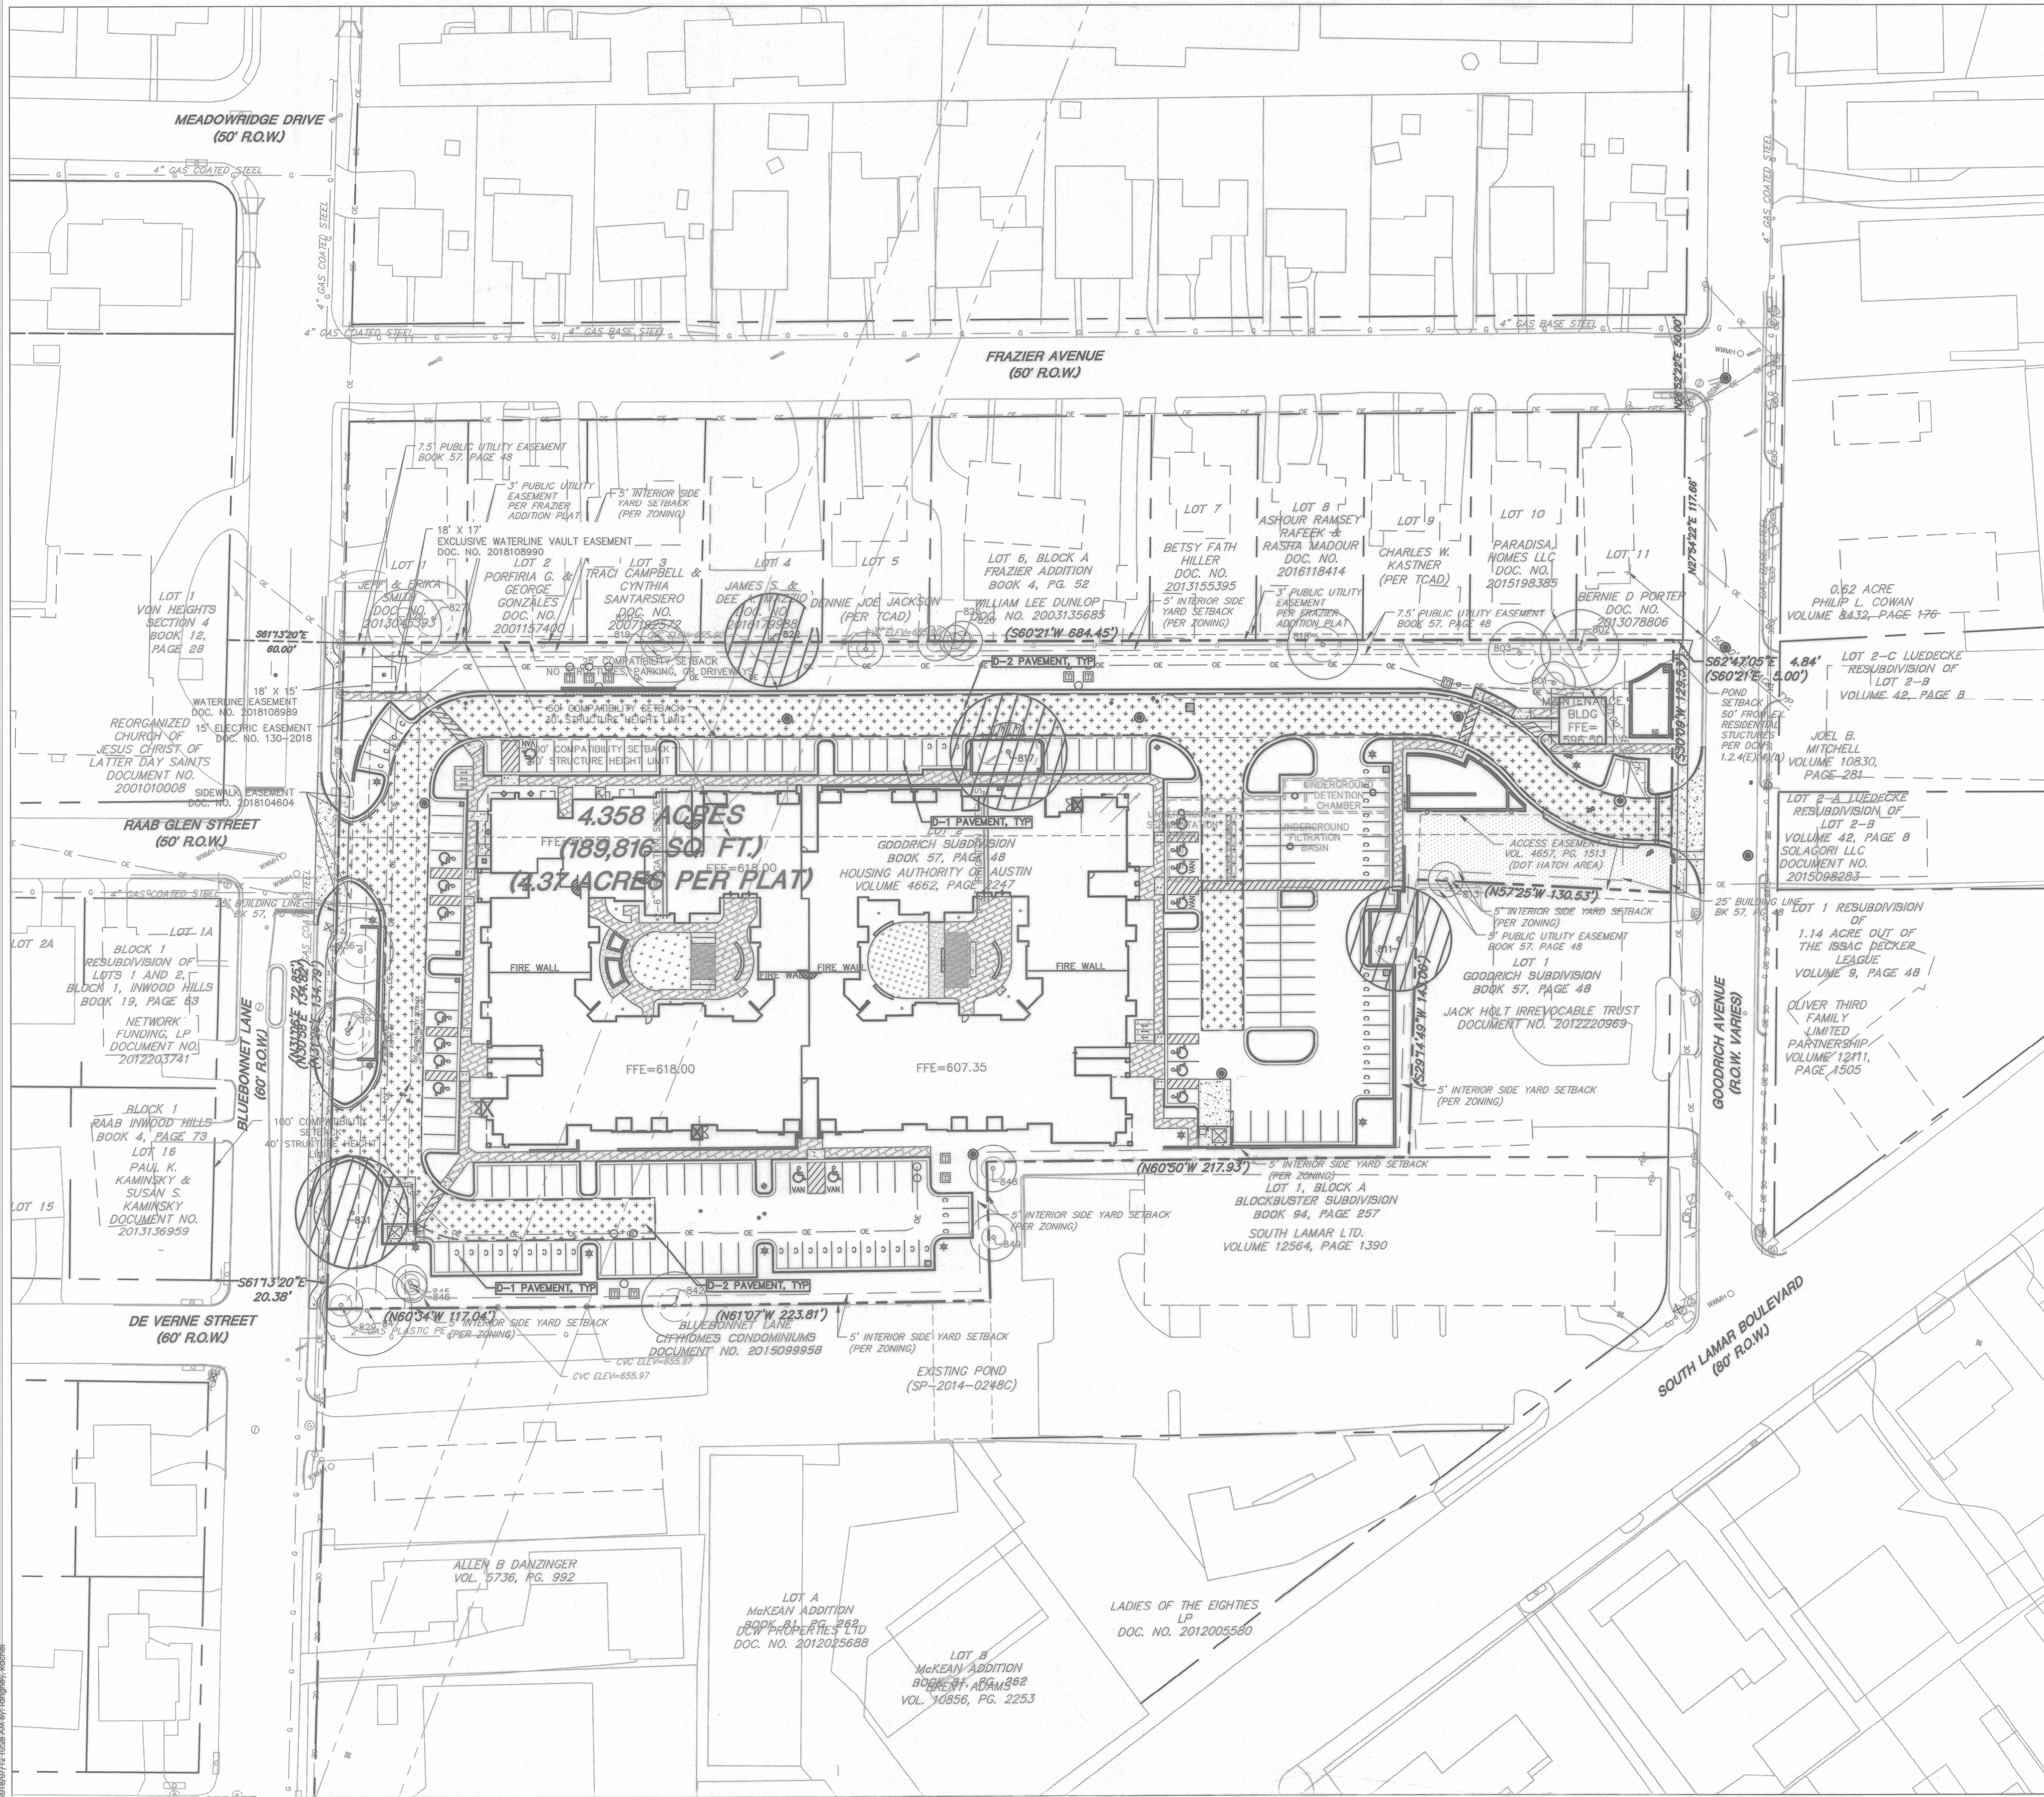

PAVEMENT LEGEND



	D-1
	D-2

PAVEMENT NOTE:

CONTRACTOR SHALL OBTAIN GEOTECHNICAL REPORT PREPARED BY TERRACON, PROJECT #9675275 DATED OCTOBER 4, 2017. PAVEMENT DESIGN IS SHOWN FOR REFERENCE ONLY. CONTRACTOR SHALL VERIFY FINAL PAVEMENT AREAS AND SECTIONS WITH CONSTRUCTION MANAGER PRIOR TO CONSTRUCTION.

FLEXIBLE PAVEMENT SYSTEM		
Component	Material Thickness (Inches)	
Asphaltic Concrete (HMAC)	D-1	D-2
Crushed Limestone Base	2.0	2.5
Moisture Conditioned Subgrade	2.0	10.0
Total Thickness	19.0	32.5

RIGID PAVEMENT SYSTEM		
Component	Material Thickness (Inches)	
Reinforced Concrete (PCC)	D-1	D-2
Moisture Conditioned Subgrade	5.0	6.0
	19.0	19.0

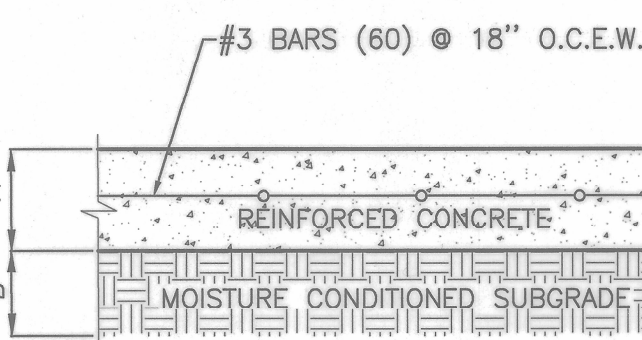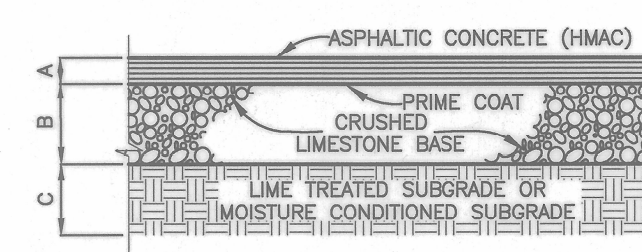

ACCESSIBILITY NOTES

1. SLOPES ON ACCESSIBLE ROUTES MAY NOT EXCEED 1:20 UNLESS DESIGNED AS A RAMP. [TAS 402.2]
2. THE MAXIMUM SLOPE OF A RAMP IN NEW CONSTRUCTION IS 1:12 [TAS 405.2] THE MAXIMUM RISE FOR ANY RAMP RUN IS 30 IN. [TAS 405.6]
3. ACCESSIBLE ROUTES MUST HAVE A CROSS-SLOPE NO GREATER THAN 1:48. [TAS 405.3]
4. GROUND SURFACES ALONG ACCESSIBLE ROUTES MUST BE STABLE, FIRM, AND SLIP RESISTANT. [TAS 302.1]
5. HANDRAILS SHALL BE INSTALLED ALONG PEDESTRIAN WALKWAYS WHERE THE WALL DROP OFFS ARE 30" OR GREATER.
6. ACCESSIBLE PARKING SPACES MUST BE LOCATED ON A SURFACE WITH A SLOPE NOT EXCEEDING 1:50.

THE LOCATION OF EXISTING UNDERGROUND UTILITIES ARE SHOWN IN AN APPROXIMATE WAY ONLY. THE CONTRACTOR SHALL DETERMINE THE EXACT LOCATION OF ALL EXISTING UTILITIES BEFORE COMMENCING WORK. HE AGREES TO BE FULLY RESPONSIBLE FOR ANY AND ALL DAMAGES WHICH MIGHT BE OCCASIONED BY HIS FAILURE TO EXACTLY LOCATE AND PRESERVE ANY AND UNDERGROUND UTILITIES.

SITE PLAN APPROVAL Sheet 23 of 57
FILE NUMBER: SP-2017-0503C-SH APPLICATION DATE: DECEMBER 11, 2017
APPROVED BY COMMISSION ON 12/11/17 UNDER SECTION 118 OF CHAPTER 265 OF THE CITY OF AUSTIN CODE.
EXPIRATION DATE (26-5-81.LDC) 12/11/21 CASE MANAGER: S. DAVIS
PROJECT EXPIRATION DATE (ORD.9976905-4) DWP2 DDZ

Director, Development Services Department
RELEASED FOR GENERAL COMPLIANCE: ZONING: MW-4-00
Rev. 1 Correction 1
Rev. 2 Correction 2
Rev. 3 Correction 3

FINAL PLAN MUST BE RECORDED BY THE PROJECT EXPIRATION DATE. IF APPLICABLE, SUBSEQUENT SITE PLANS WHICH DO NOT COMPLY WITH THE CODE CURRENT AT THE TIME OF FILING, AND ALL REQUIRED BUILDING PERMITS AND/OR A NOTICE OF CONSTRUCTION (IF A BUILDING PERMIT IS NOT REQUIRED), MUST ALSO BE APPROVED PRIOR TO THE PROJECT EXPIRATION DATE.

1905 Aldrich Street, Suite 300
Austin, TX 78728-3544
TBE # F-4324 TBSL # 10194230
www.stantec.com

Client/Project	HOUSING AUTHORITY OF THE CITY OF AUSTIN
Pathways	AT GOODRICH PLACE 2126 GOODRICH AVENUE AUSTIN, TEXAS
Title	PAVING PLAN
Revision	Issued
By	TYMMDD
Appd.	

Client/Project
HOUSING AUTHORITY OF THE CITY OF AUSTIN

Pathways at Goodrich Place
2126 Goodrich Avenue
Austin, Texas

Permit-Stamp

Project Number: 222010805
File Name: 222010805.svp.dwg

Dwn. Chld. Dsgn. TYMMDD
Drawing No. DWGNO
Revision Sheet