
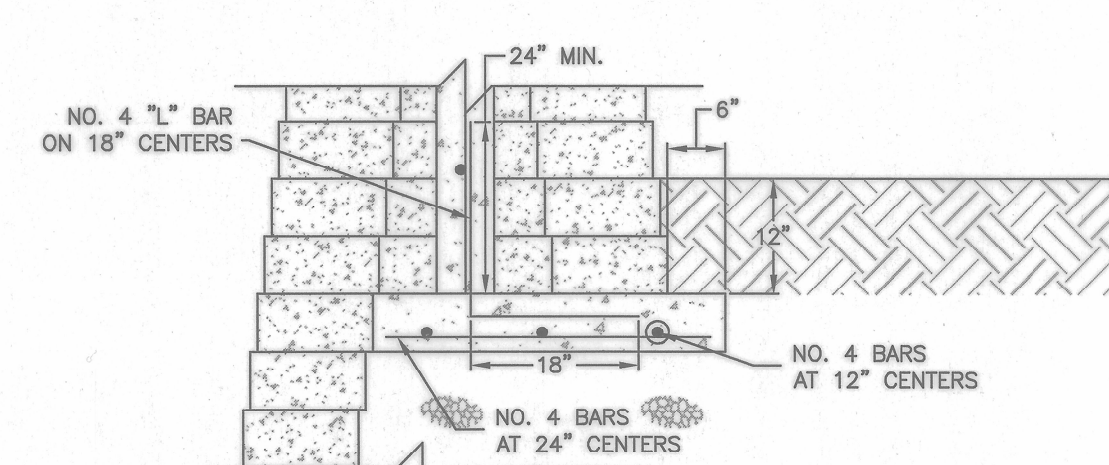
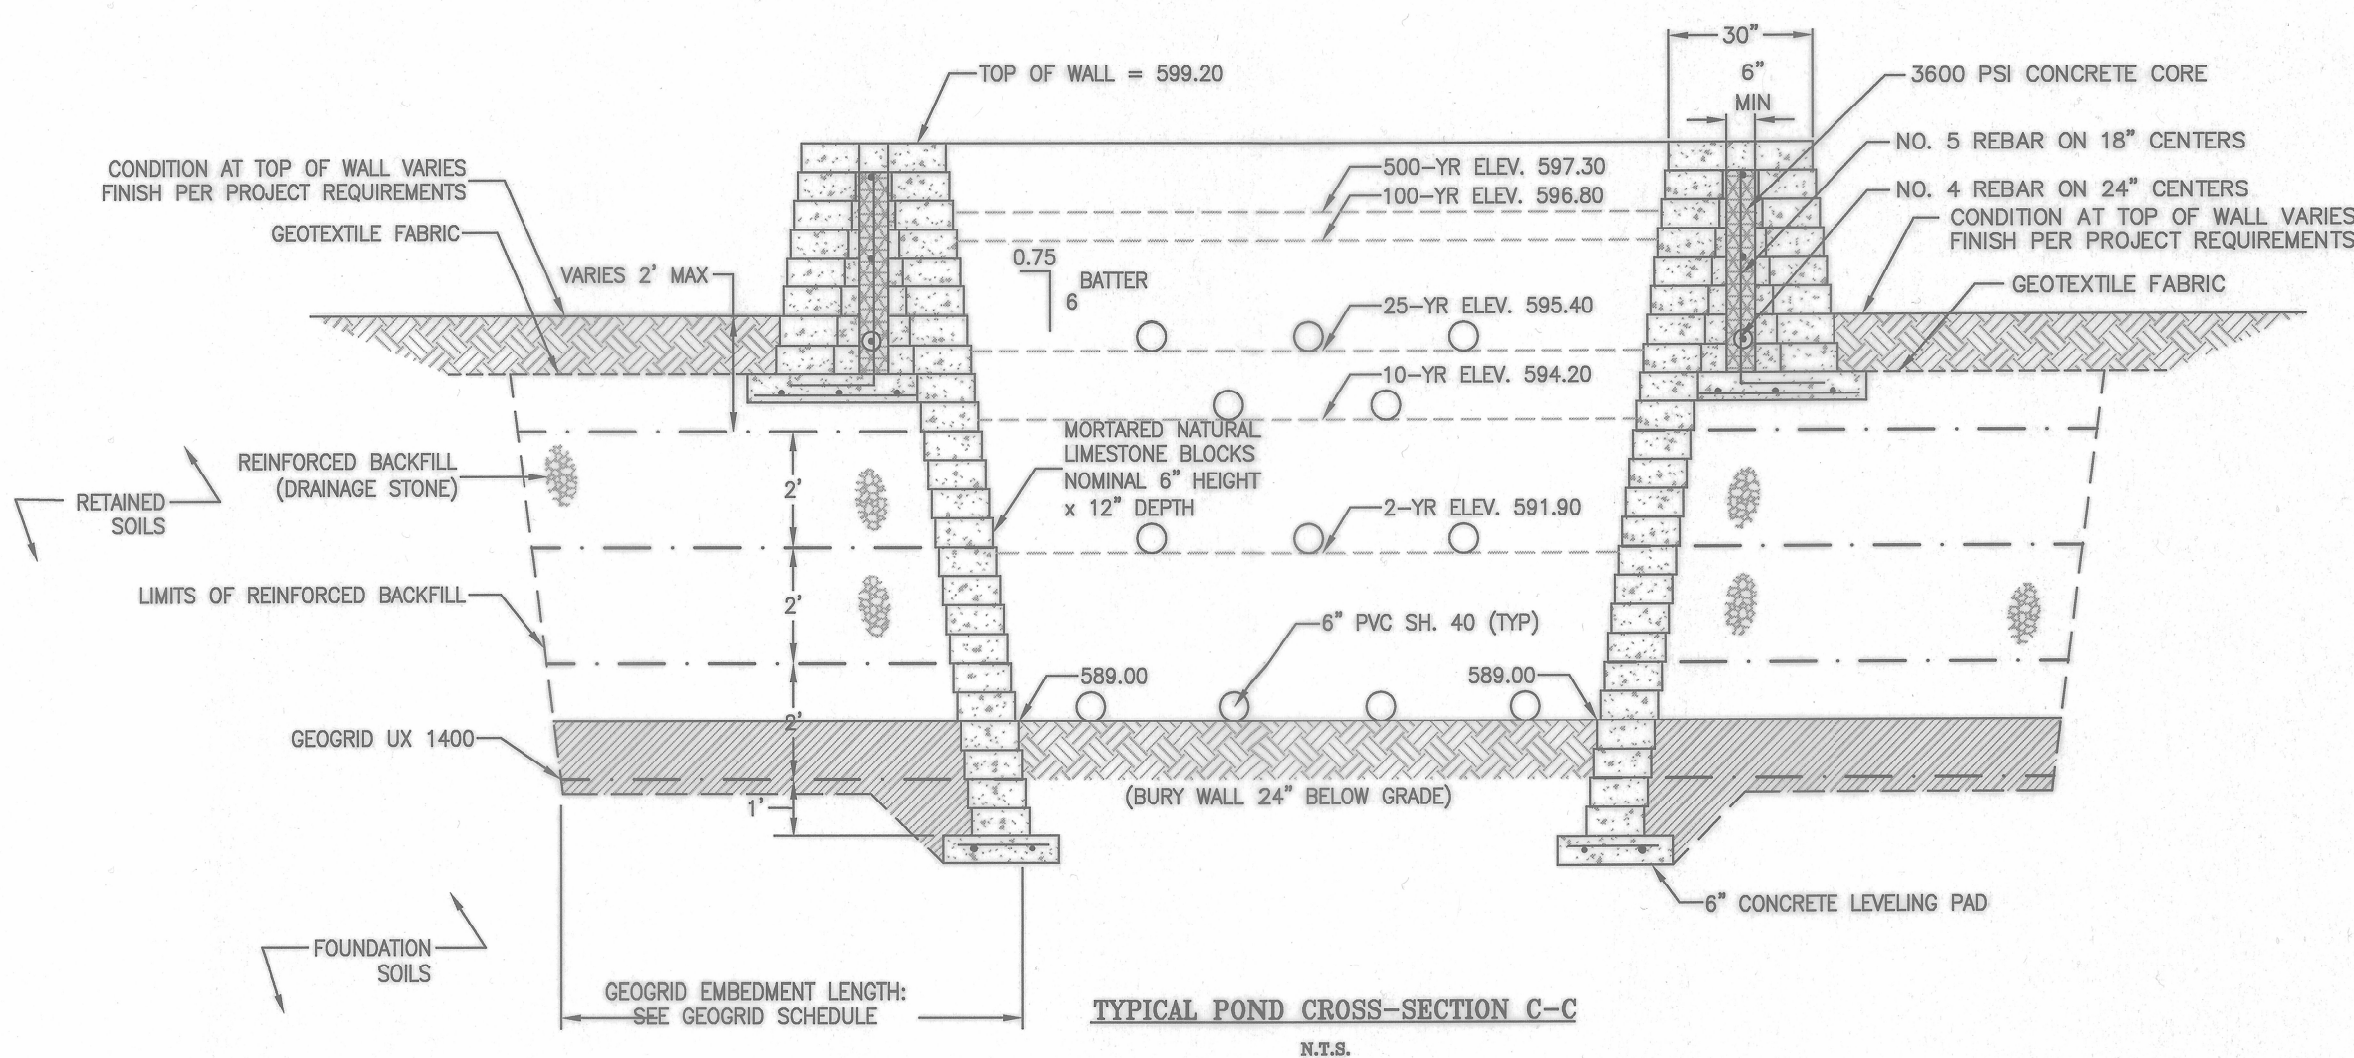
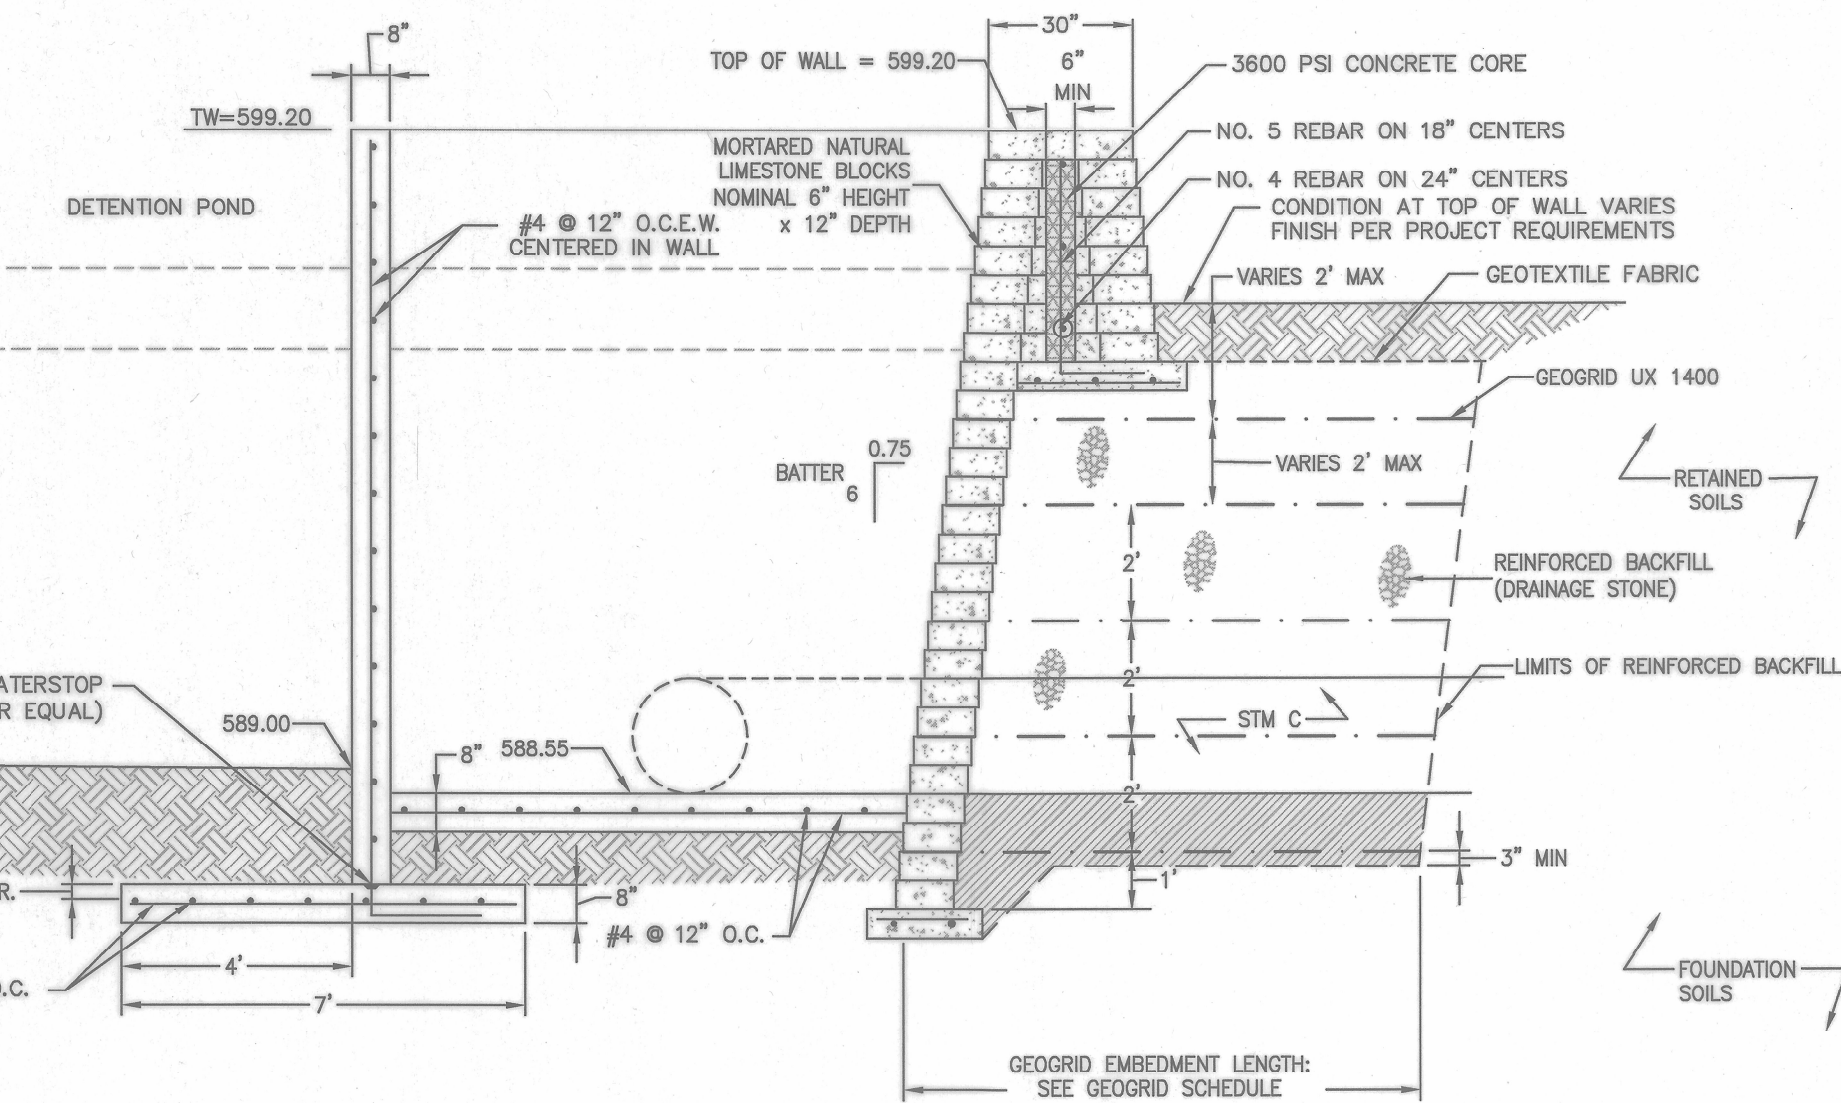
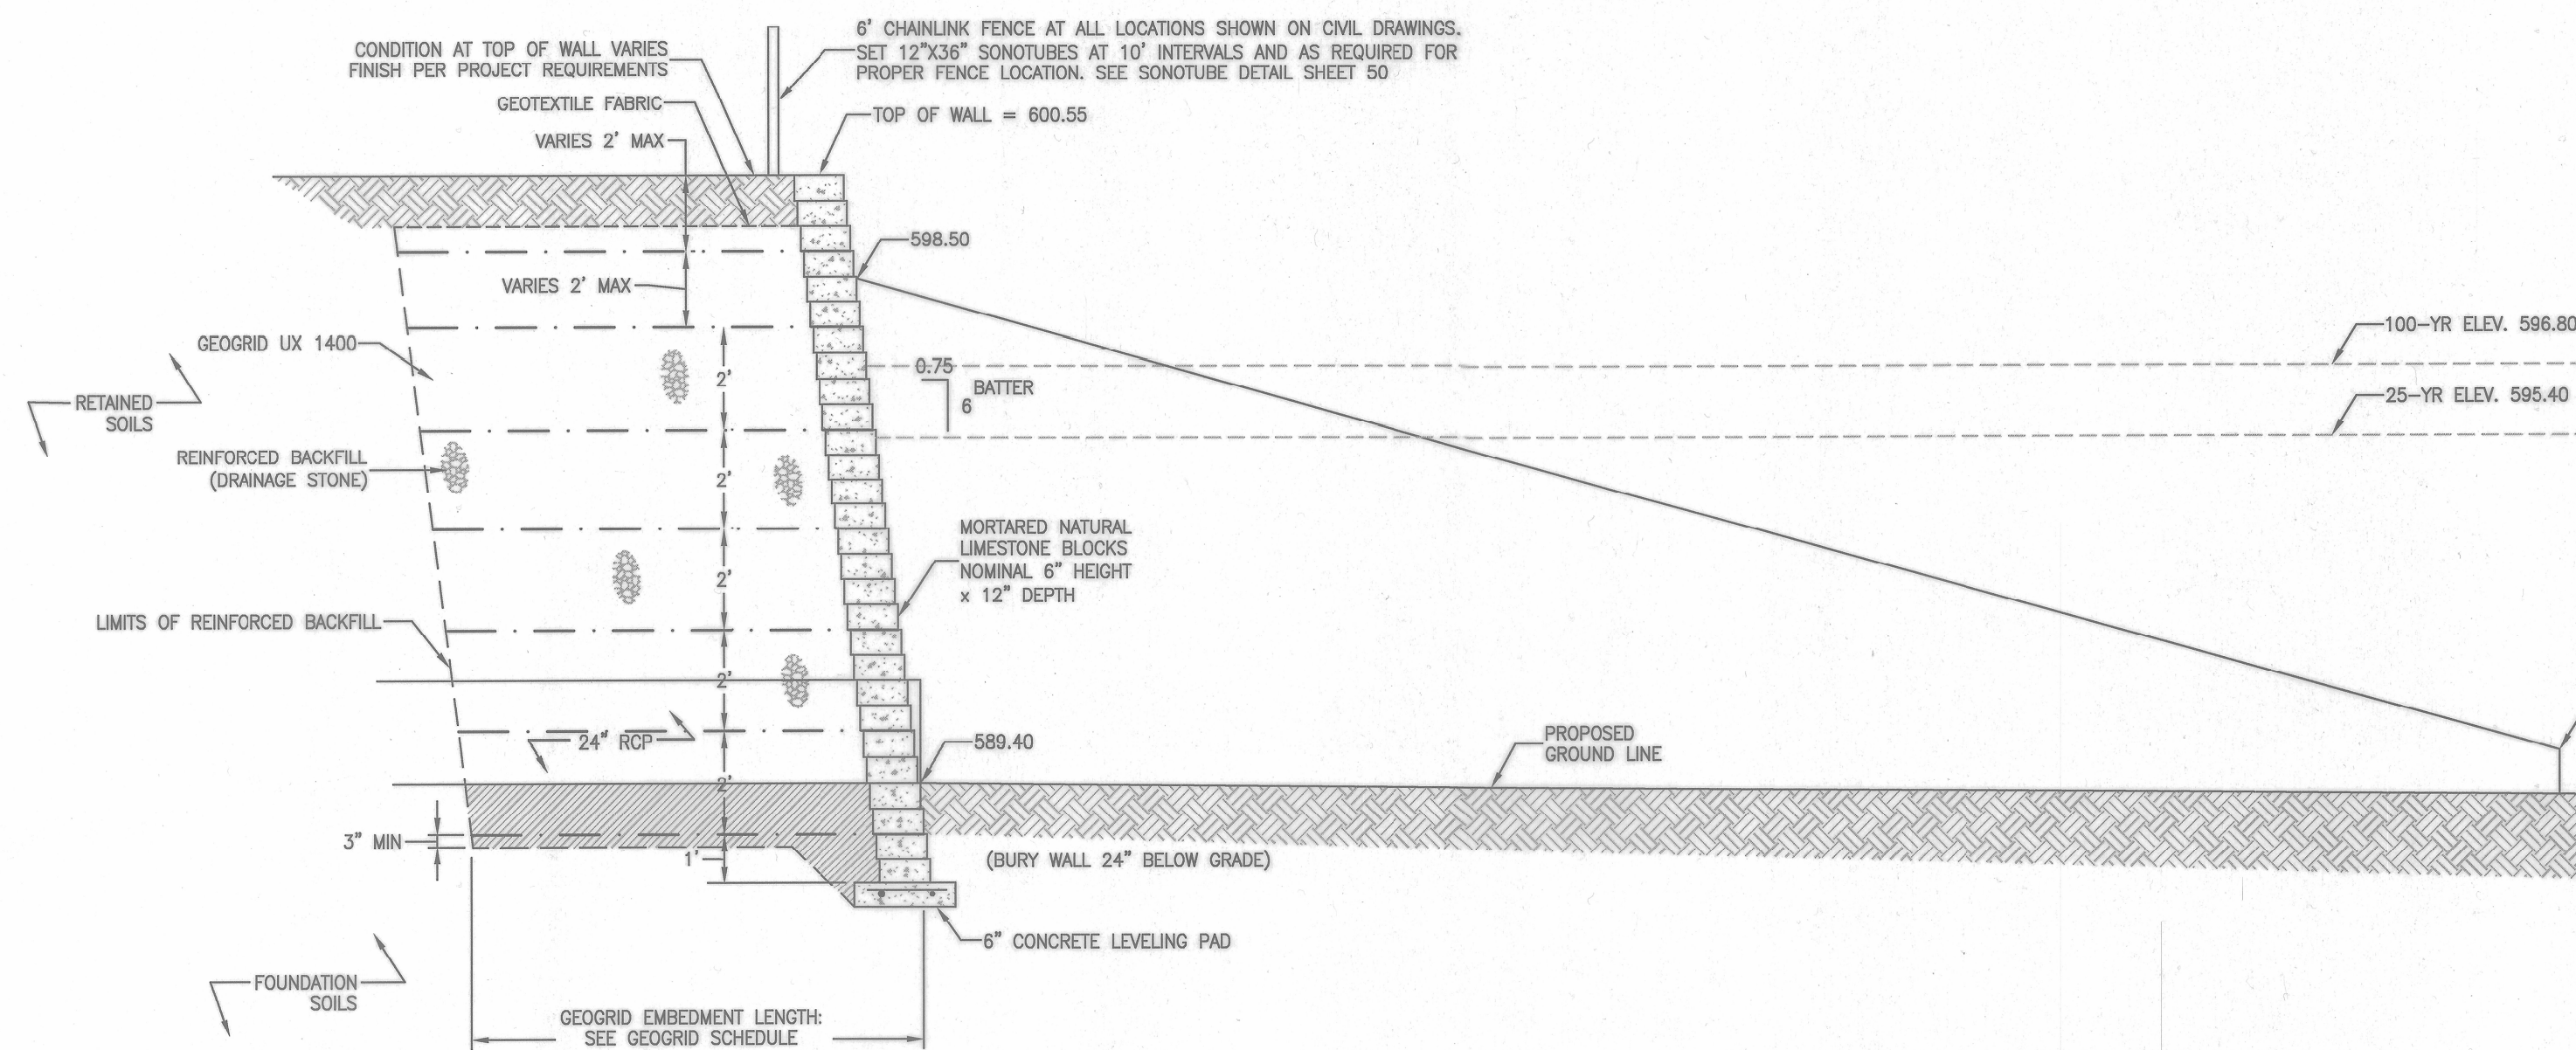
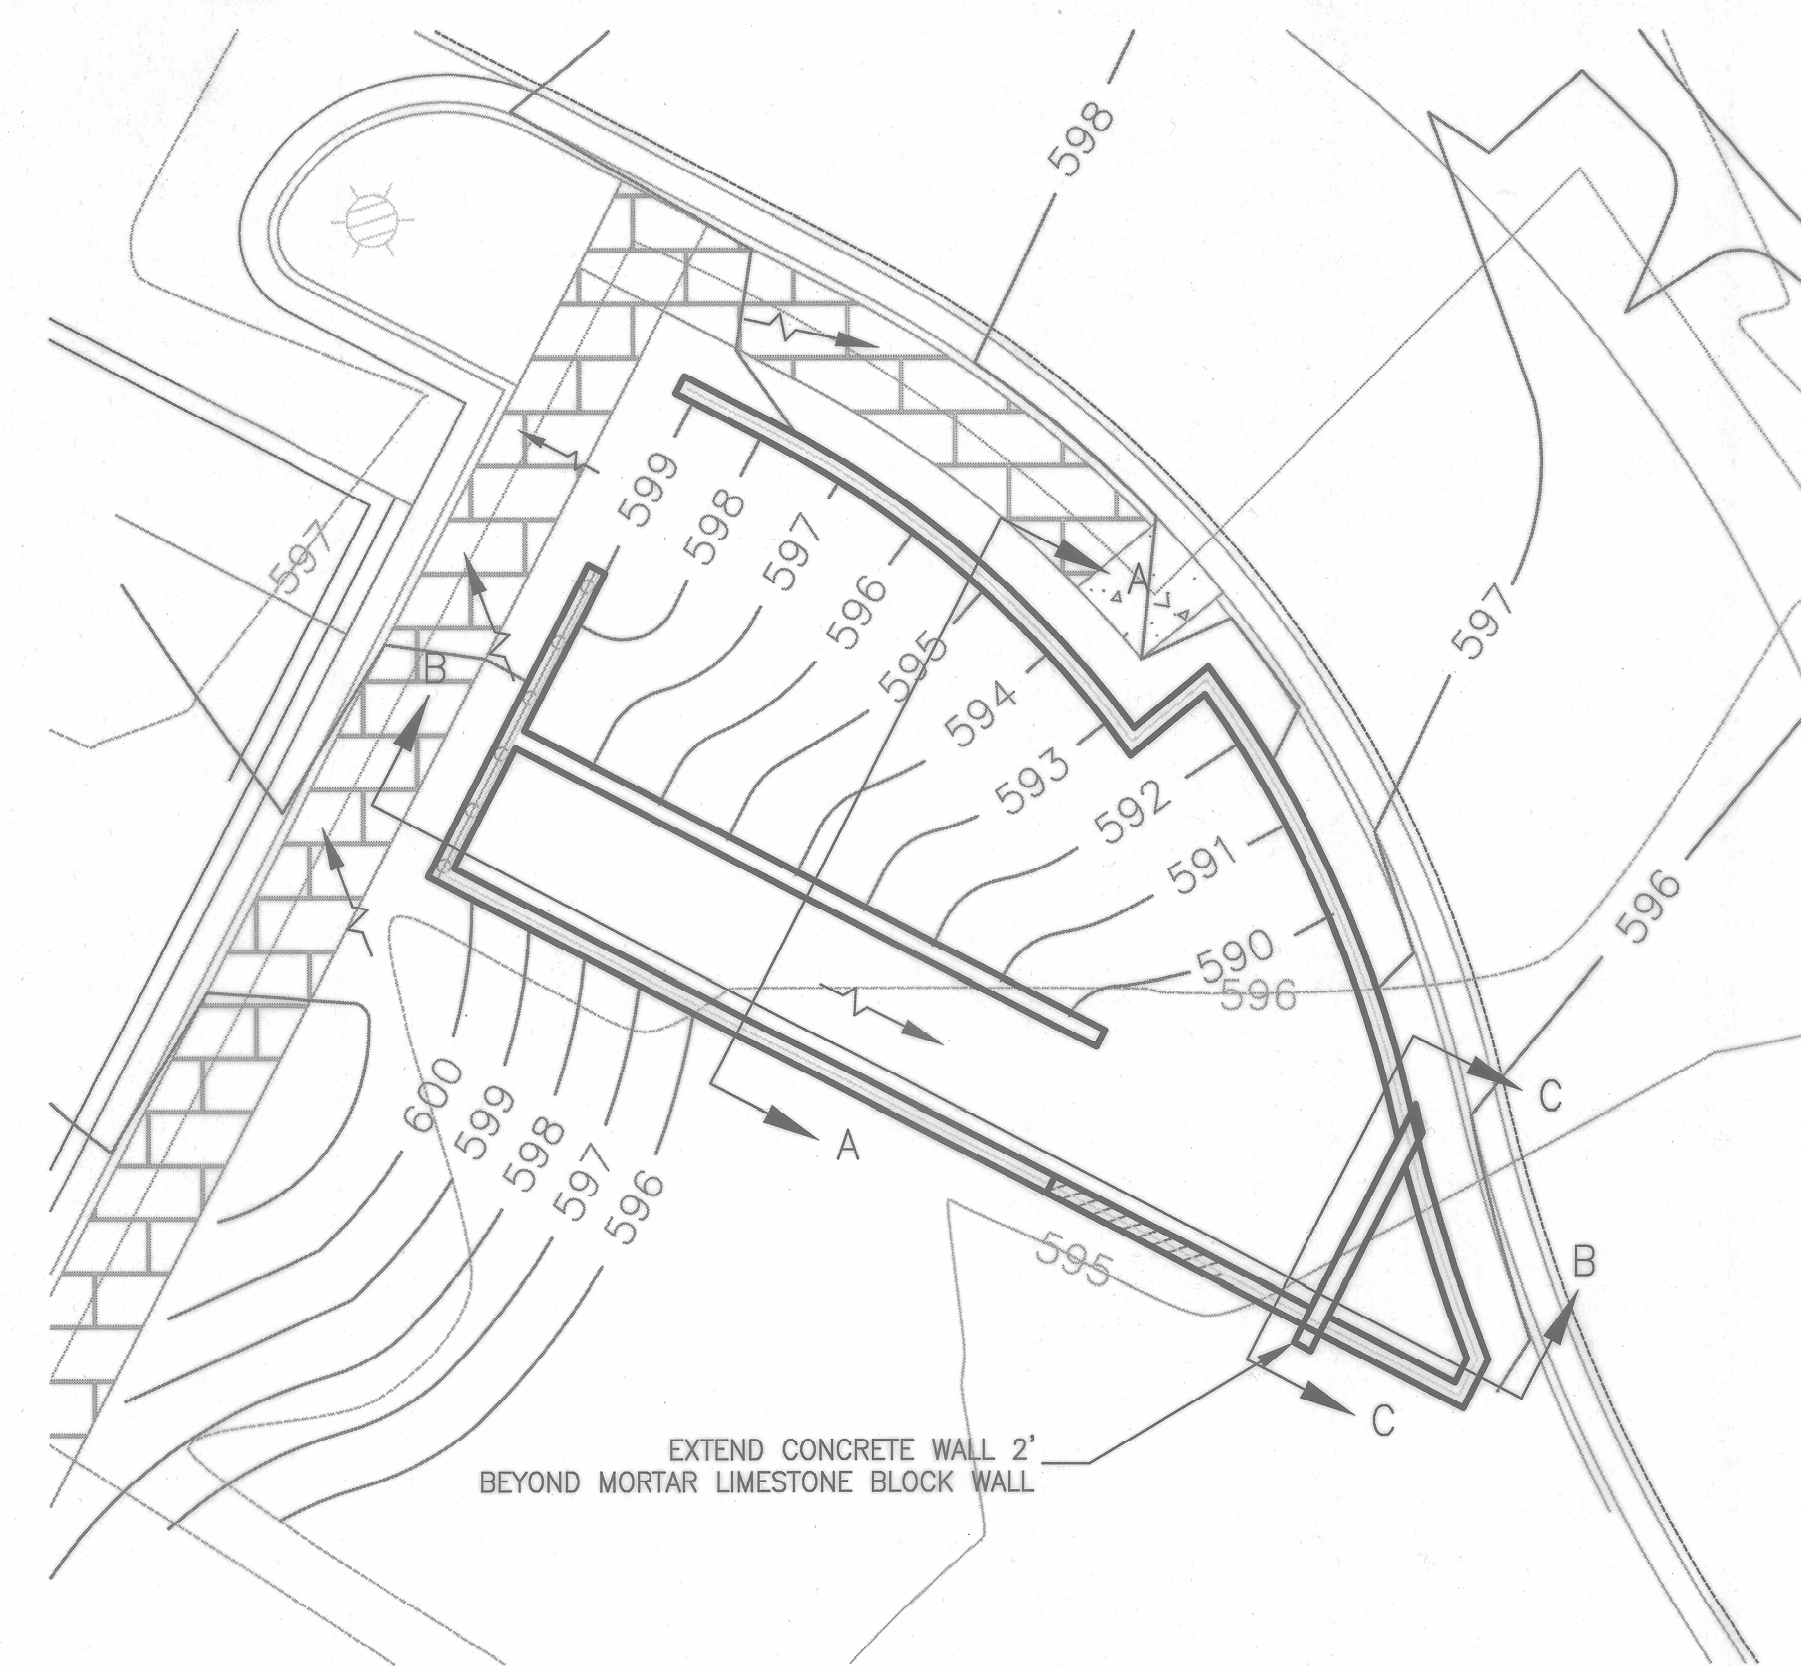


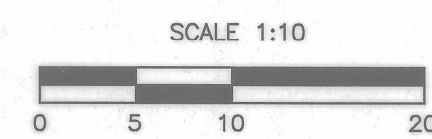

TRI-WALL FOOTING DETAIL

FOR CITY USE ONLY

SITE PLAN APPROVAL Sheet _____ of _____
FILE NUMBER: SP-2017-0503C.S.H. APPLICATION DATE: DECEMBER 11, 2017
APPROVED BY COMMISSION ON: 6/1 N/A UNDER SECTION 112 OF
CHAPTER 25-5 OF THE CITY OF AUSTIN CODE.
EXPIRATION DATE (25-5-61.LDC) 12/1/21 CASE MANAGER C. DAVIS
PROJECT EXPIRATION DATE (ORD.970905-A) _____ DWPZ _____ DDZ _____

Director, Development Services Department

RELEASED FOR GENERAL COMPLIANCE: _____ **ZONING:** MF-3


Rev. 1 _____ Correction 1 _____

Rev. 2 _____ Correction 2 _____

Rev. 3 _____ Correction 3 _____

FINAL PLAN MUST BE RECORDED BY THE PROJECT EXPIRATION DATE, IF APPLICABLE. SUBSEQUENT SITE PLANS WHICH DO NOT COMPLY WITH THE CODE CURRENT AT THE TIME OF FILING, AND ALL REQUIRED BUILDING PERMITS AND/OR A NOTICE OF CONSTRUCTION (IF A BUILDING PERMIT IS NOT REQUIRED), MUST ALSO BE APPROVED PRIOR TO THE PROJECT EXPIRATION DATE.


SP-2017-0503C.SH

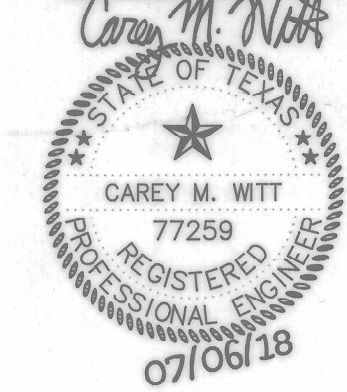[illegible]

PATHWAYS AT GOODRICH PLACE
RETAINING WALLS
AUSTIN, TEXAS

POND PLAN VIEW & SECTIONS

4417 BURLESON ROAD
AUSTIN, TEXAS 78744
Phone: 512-445-0796
www.geosolutionsinc.com
Reg. Eng. Firm #F-189

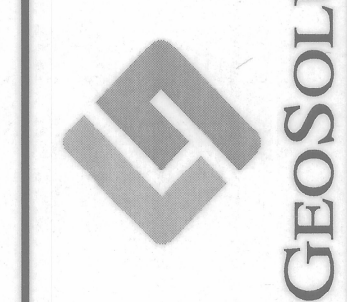

GEO SOLUTIONS
Reg. Eng. Firm
www.geosolutions.com

Scale: NOT TO SCALE
Date: 07/06/18
Drawn by: JY
Project No.: CS18053

SHEET
51
OF 57