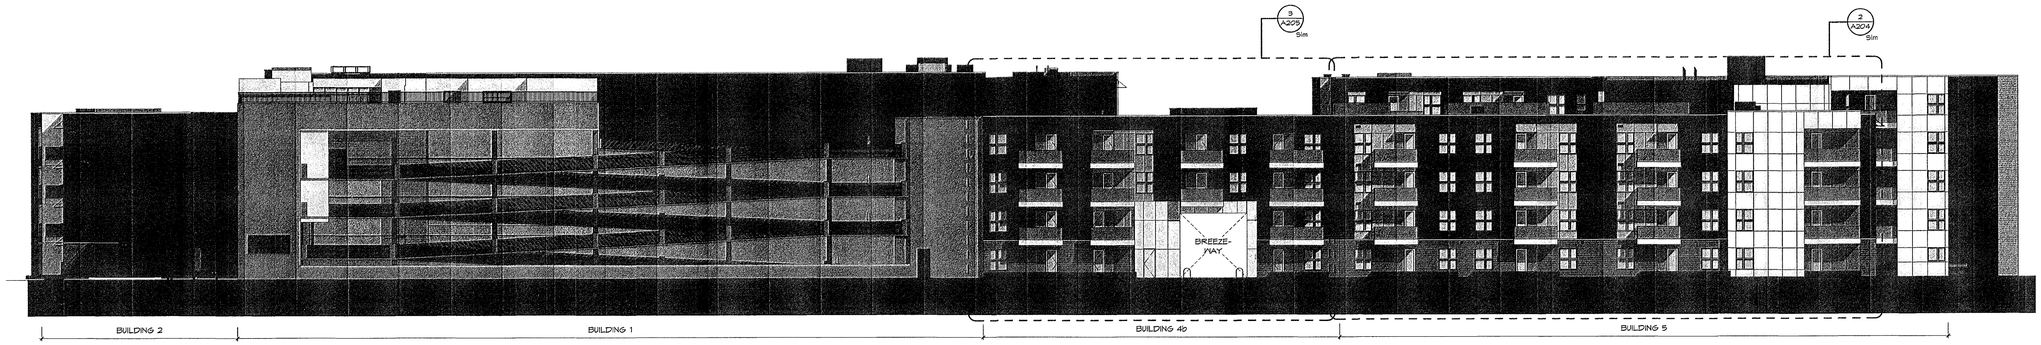

1 OVERALL ELEVATION 1

SCALE: 1/16" = 1'-0"

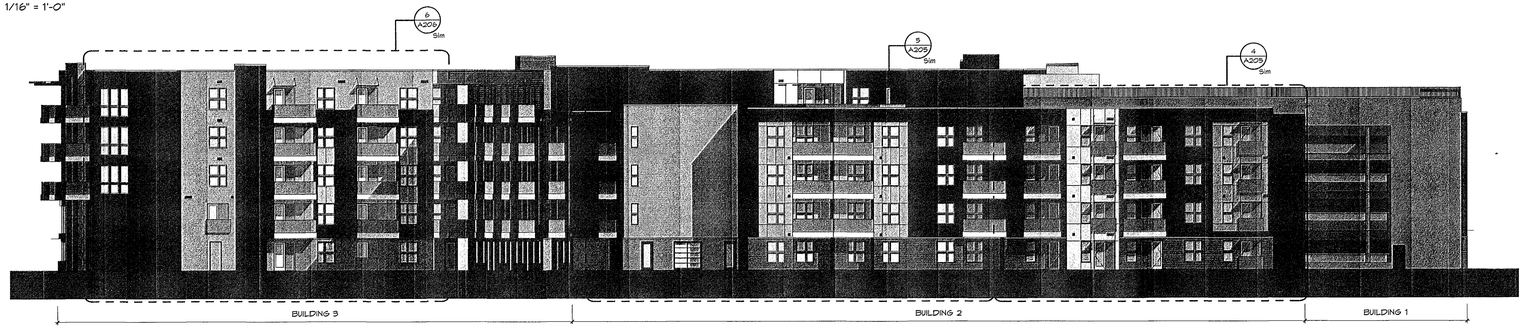

2 OVERALL ELEVATION 2

SCALE: 1/16" = 1'-0"

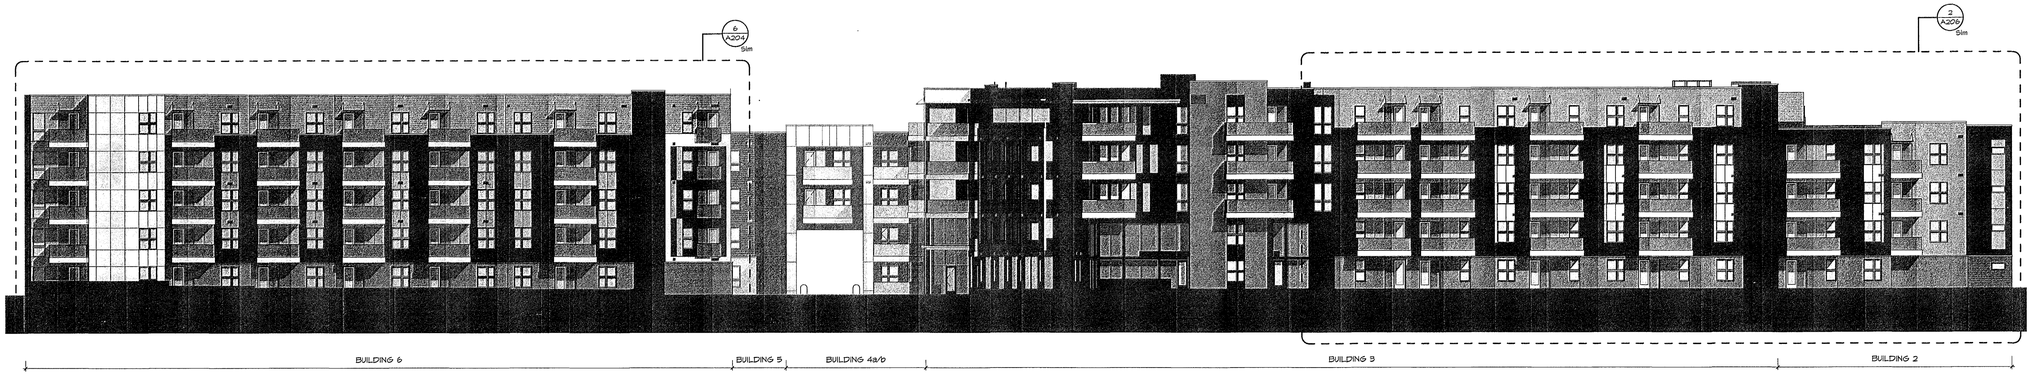

3 OVERALL ELEVATION 3

SCALE: 1/16" = 1'-0"

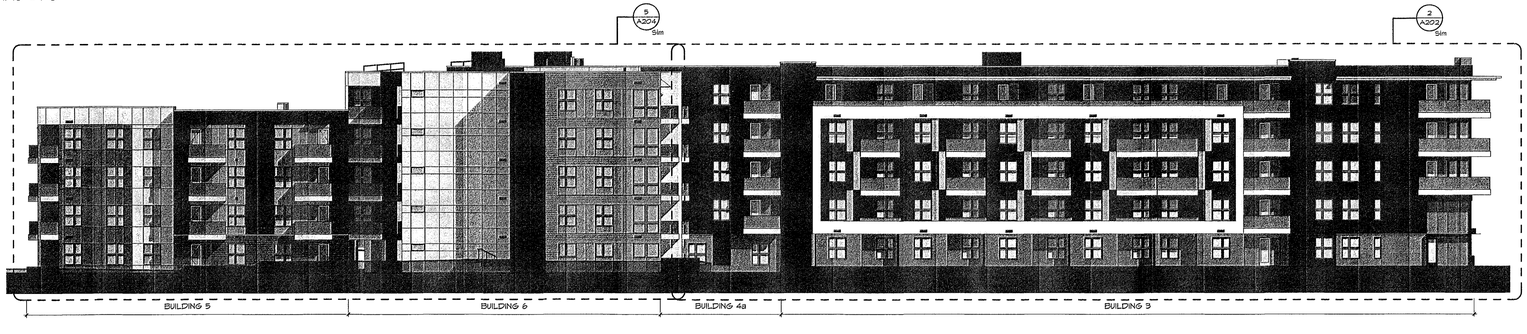

4 OVERALL ELEVATION 4

SCALE: 1/16" = 1'-0"

LRK

Architecture Planning Interiors Research
150 Turtle Creek Blvd; Suite 104D
Dallas, Texas 75207
Telephone 214 389 3816
Fax 225 928 4906
E-mail info@lrk.com

Client:

Fairfield Residential

7301 North State Highway 161, Suite 260

Irving, Texas 75039

Issues and Revisions

#	Date	Issued / Revised
	05.04.18	Schematic Design Set
	06.28.18	Completeness Check Set
	08.17.18	Design Development Set
	11.30.18	85% CD Set
	04.19.19	95% CD Set
	05.01.19	Site Plan Resubmission
	07.30.19	Site Plan Resubmission 3

©2018 LRK Inc.
Drawings, written material, and design concepts shall not be usec or reproduced in whole or part in any form or format without prio written consent of LRK Inc. Do not scale drawings. Use given dimensions only. If not shown, verify correct dimensions with the Architect. Contractor shall check and verify all dimensions and conditions at job site.

Seal

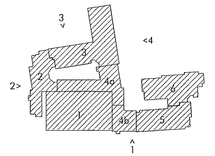

LRK Project Number: 06.18007.00

Project Name:

1515 South Lamar

1515 South Lamar Blvd.
Austin, Texas 78704

Drawing Name:

OVERALL EXTERIOR ELEVATIONS

66 OF 87

Drawn By: AB

Checked By: KO

A201

SP-2018-0296C

COMPLIANCE WITH BUILDING DESIGN STANDARDS, ARTICLE 3 OR SUBCHAPTER E IS REQUIRED AND IS TO BE REVIEWED FOR COMPLIANCE DURING BUILDING CODE REVIEW.

SITE PLAN APPROVAL Sheet 66 of 87
FILE NUMBER SP-2018-0296C APPLICATION DATE JULY 2, 2018
APPROVED BY COMMISSION ON 7/19 UNDER SECTION 112 OF CHAPTER 25-5 OF THE CITY OF AUSTIN CODE.
EXPIRATION DATE (25-5-81, LDC) 7/19/22 CASE MANAGER ROSEMARY AVILA

Director, Development Services Department
RELEASED FOR GENERAL COMPLIANCE: 12/6/19 ZONING CS-V
Rev. 1 Correction 1
Rev. 2 Correction 2
Rev. 3 Correction 3

Final plat must be recorded by the Project Expiration Date, if applicable. Subsequent Site Plans which do not comply with the Code current at the time of filing, and all required Building Permits and/or a notice of construction (if a building permit is not required), must also be approved prior to the Project Expiration Date.