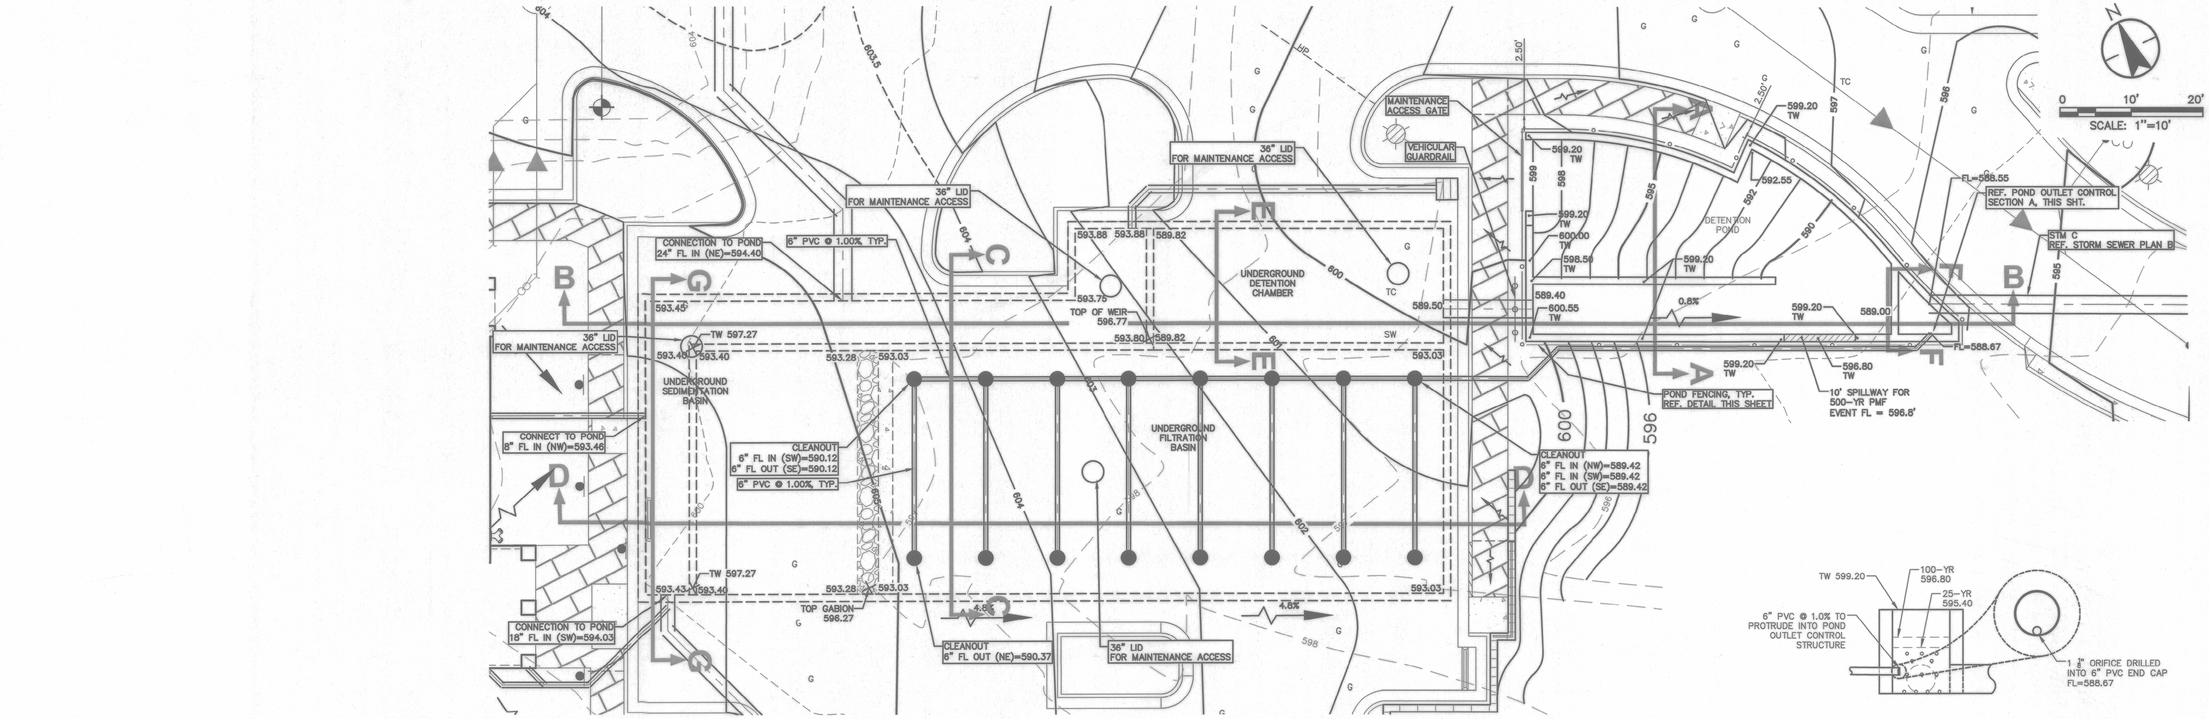

POND OUTLET CONTROL STRUCTURE SECTION A

SCALE: 1" = 10'

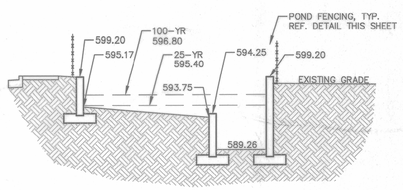

CROSS-SECTION A - A

SCALE: 1" = 10'

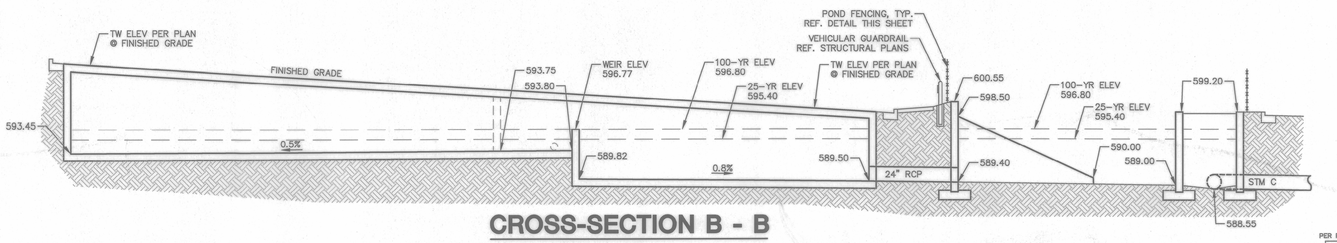

CROSS-SECTION B - B

SCALE: 1" = 10'

NOTE

OSHA UNDERGROUND RULES SHALL BE USED FOR INSPECTION AND MAINTENANCE ACTIVITIES.

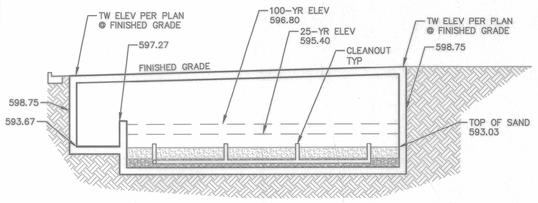

CROSS-SECTION C - C

SCALE: 1" = 10'

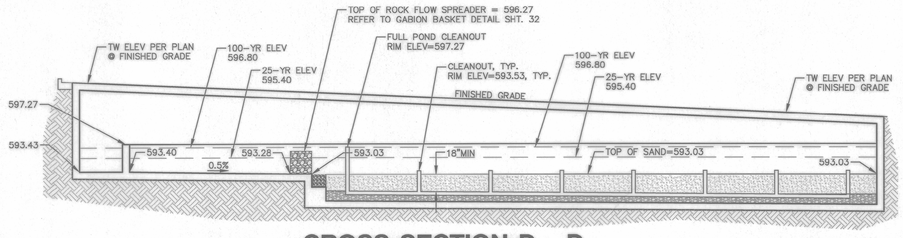

CROSS-SECTION D - D

SCALE: 1" = 10'

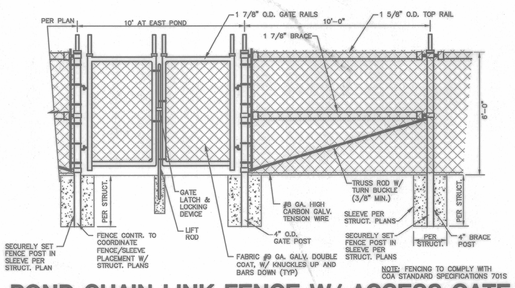

POND CHAIN LINK FENCE W/ ACCESS GATE

SCALE: N.T.S.

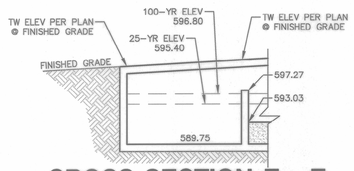

CROSS-SECTION E - E

SCALE: 1" = 10'

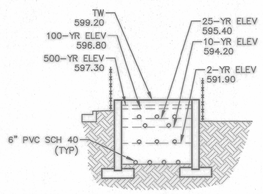

CROSS-SECTION F - F

SCALE: 1" = 10'

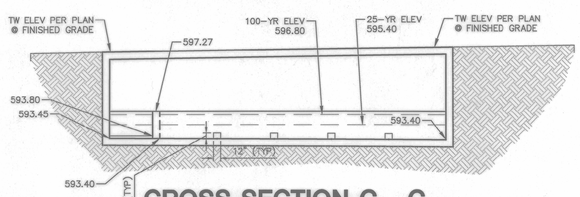

CROSS-SECTION G - G

SCALE: 1" = 10'

811 Know what's below. Call before you dig.

THE LOCATION OF EXISTING UNDERGROUND UTILITIES ARE SHOWN IN AN APPROXIMATE WAY ONLY. THE CONTRACTOR SHALL DETERMINE THE EXACT LOCATION OF ALL EXISTING UTILITIES BEFORE COMMENCING WORK. HE AGREES TO BE FULLY RESPONSIBLE FOR ANY AND ALL DAMAGES WHICH MIGHT BE OCCASIONED BY HIS FAILURE TO EXACTLY LOCATE AND PRESERVE ANY AND ALL UNDERGROUND UTILITIES.

FOR CITY USE ONLY:

SITE PLAN APPROVAL Sheet 31 of 57
FILE NUMBER: SP-2017-0503C.SH APPLICATION DATE: DECEMBER 11, 2017
APPROVED BY COMMISSION ON 7/31/18 UNDER SECTION 112 OF CHAPTER 25-5 OF THE CITY OF AUSTIN CODE.
EXPIRATION DATE (25-5-81,LDC) 7/31/24 CASE MANAGER C. DAVIS
PROJECT EXPIRATION DATE (ORD.20070905-A) DWPZ DDZ

Director, Development Services Department

RELEASED FOR GENERAL COMPLIANCE: ZONING: MF-4-CO

Rev. 1 Correction 1
Rev. 2 Correction 2
Rev. 3 Correction 3

FINAL PLAT MUST BE RECORDED BY THE PROJECT EXPIRATION DATE, IF APPLICABLE. SUBSEQUENT SITE PLANS WHICH DO NOT COMPLY WITH THE CODE CURRENT AT THE TIME OF FILING, AND ALL REQUIRED BUILDING PERMITS AND/OR A NOTICE OF CONSTRUCTION (IF A BUILDING PERMIT IS NOT REQUIRED), MUST ALSO BE APPROVED PRIOR TO THE PROJECT EXPIRATION DATE.

Stantec
1905 Aldrich Street, Suite 300
Austin, TX 78723-3544
TBPE # F-6324 TBPLS # 10194220
www.stantec.com

The Contractor shall verify and be responsible for all dimensions. DO NOT scale the drawing. Any discrepancies must be reported to the Consultant immediately. The Copyright to all designs and drawings are the property of Stantec. Reproduction or use for any purpose other than that authorized by Stantec is forbidden.

Revision	By	Appd.	YY.MM.DD
Issued	TYJ	AUD	

Client/Project
HOUSING AUTHORITY OF THE CITY OF AUSTIN

PATHWAYS AT GOODRICH PLACE
2126 GOODRICH AVENUE
AUSTIN, TEXAS

Title
POND PLAN & SECTIONS

Permit-Seal

Project Number: 222010805
File Name: 222010805pnd03.dwg

Dwn.	Chkd.	Dsgn.	YY.MM.DD

Drawing No. DWGNO
Revision Sheet
. 31 of 57

SP-2017-0503C.SH

Y:\222010805\Civil\Drawings\Plan Sheets\222010805pnd03.dwg
2018/07/12 10:32 AM by Tonya Jurecka