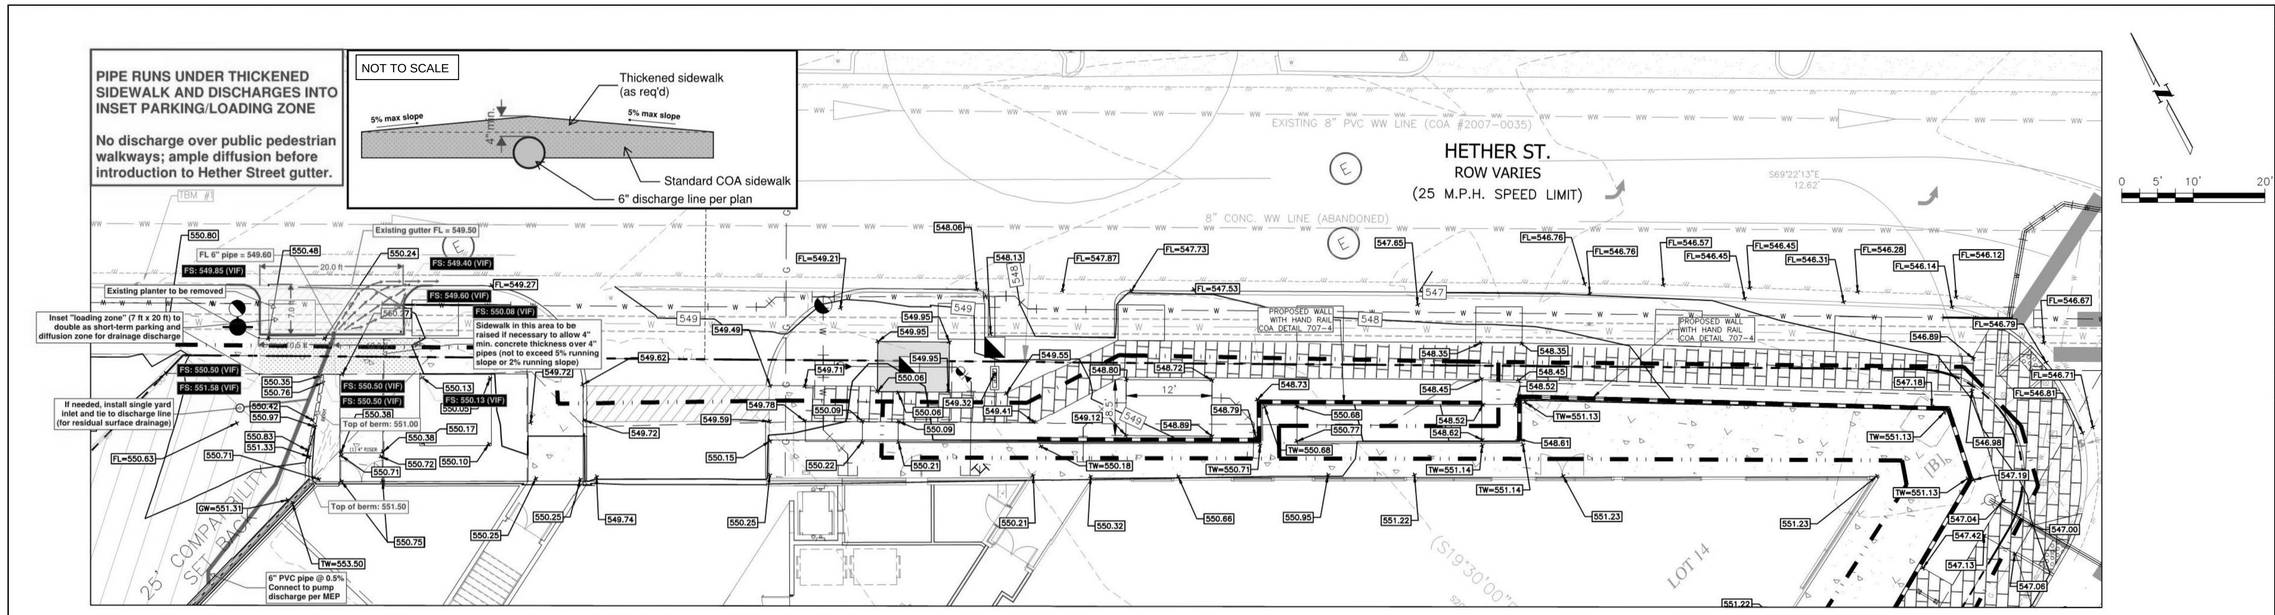

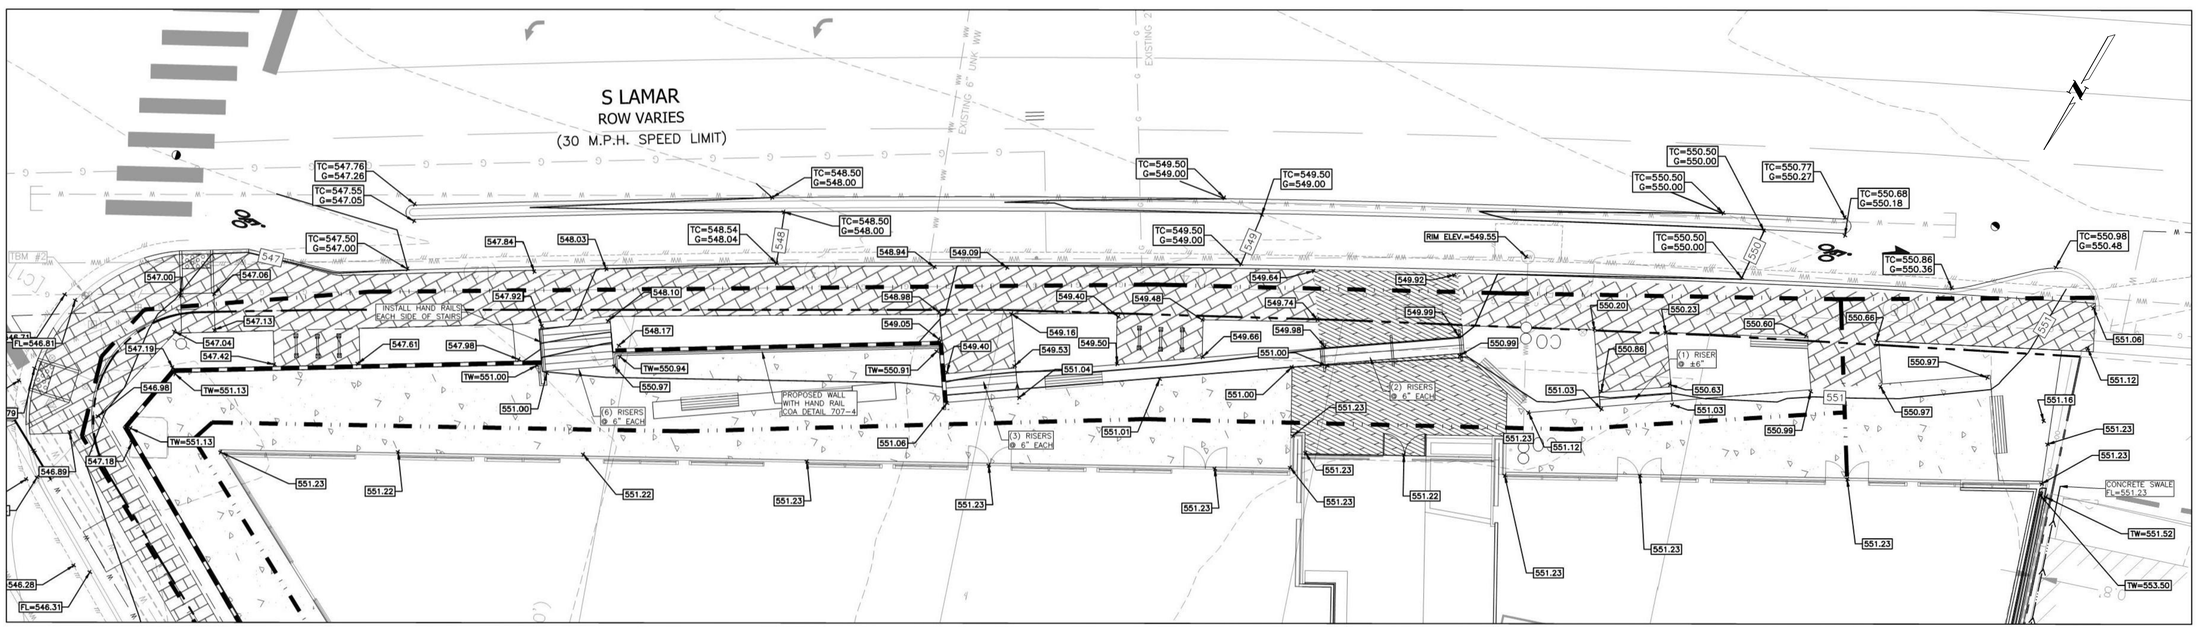

C6 ADDED SHEET

Know what's below. Call before you dig.

SITE PLAN APPROVAL Sheet 9 of 38
FILE NUMBER SP-2016-0196C APPLICATION DATE APRIL 22, 2016
APPROVED BY COMMISSION ON _____ UNDER SECTION 112 OF
CHAPTER 25-5 OF THE CITY OF AUSTIN CODE.
EXPIRATION DATE (25-5-81, LDC) _____ CASE MANAGER SCOTT GRANTHAM
PROJECT EXPIRATION DATE (ORD.#970905-A) _____ DWPZ _____ DDZ _____

Planning and Development Review Department
RELEASED FOR GENERAL COMPLIANCE: _____ ZONING CS
Rev. 1 _____ Correction 1 _____
Rev. 2 _____ Correction 2 _____
Rev. 3 _____ Correction 3 _____
Final plat must be recorded by the Project Expiration Date, if applicable. Subsequent Site Plans which do not comply with the Code current at the time of filing, and all required Building Permits and/or a notice of construction (if a building permit is not required), must also be approved prior to the Project Expiration Date.

NO.	DATE	REVISION	BY
C6	05/01/20	ADDED SHEET	BC

WWW.BIGREDDOG.COM
TEXAS REG. NO. F-11201
BIG RED DOG
ENGINEERING | CONSULTING
2021 E. 5TH ST. #200 (OFFICE) • 815-A BRAZOS ST. #319 (MAIL)
AUSTIN, TEXAS 78702 (OFFICE), 78701 (MAIL)
512.669.5560

STATE OF TEXAS
JOEL BLOK
123800
LICENSED PROFESSIONAL ENGINEER
2020.05.01

C6

2010 SOUTH LAMAR OFFICE
2010 S. LAMAR
AUSTIN, TRAVIS COUNTY, TEXAS

GRADING PLAN

SHEET
CG102
42 OF 42
SP-2016-0196C

307.001_CG102_SDWK EXHIBIT 5/1/2020 2:19 PM