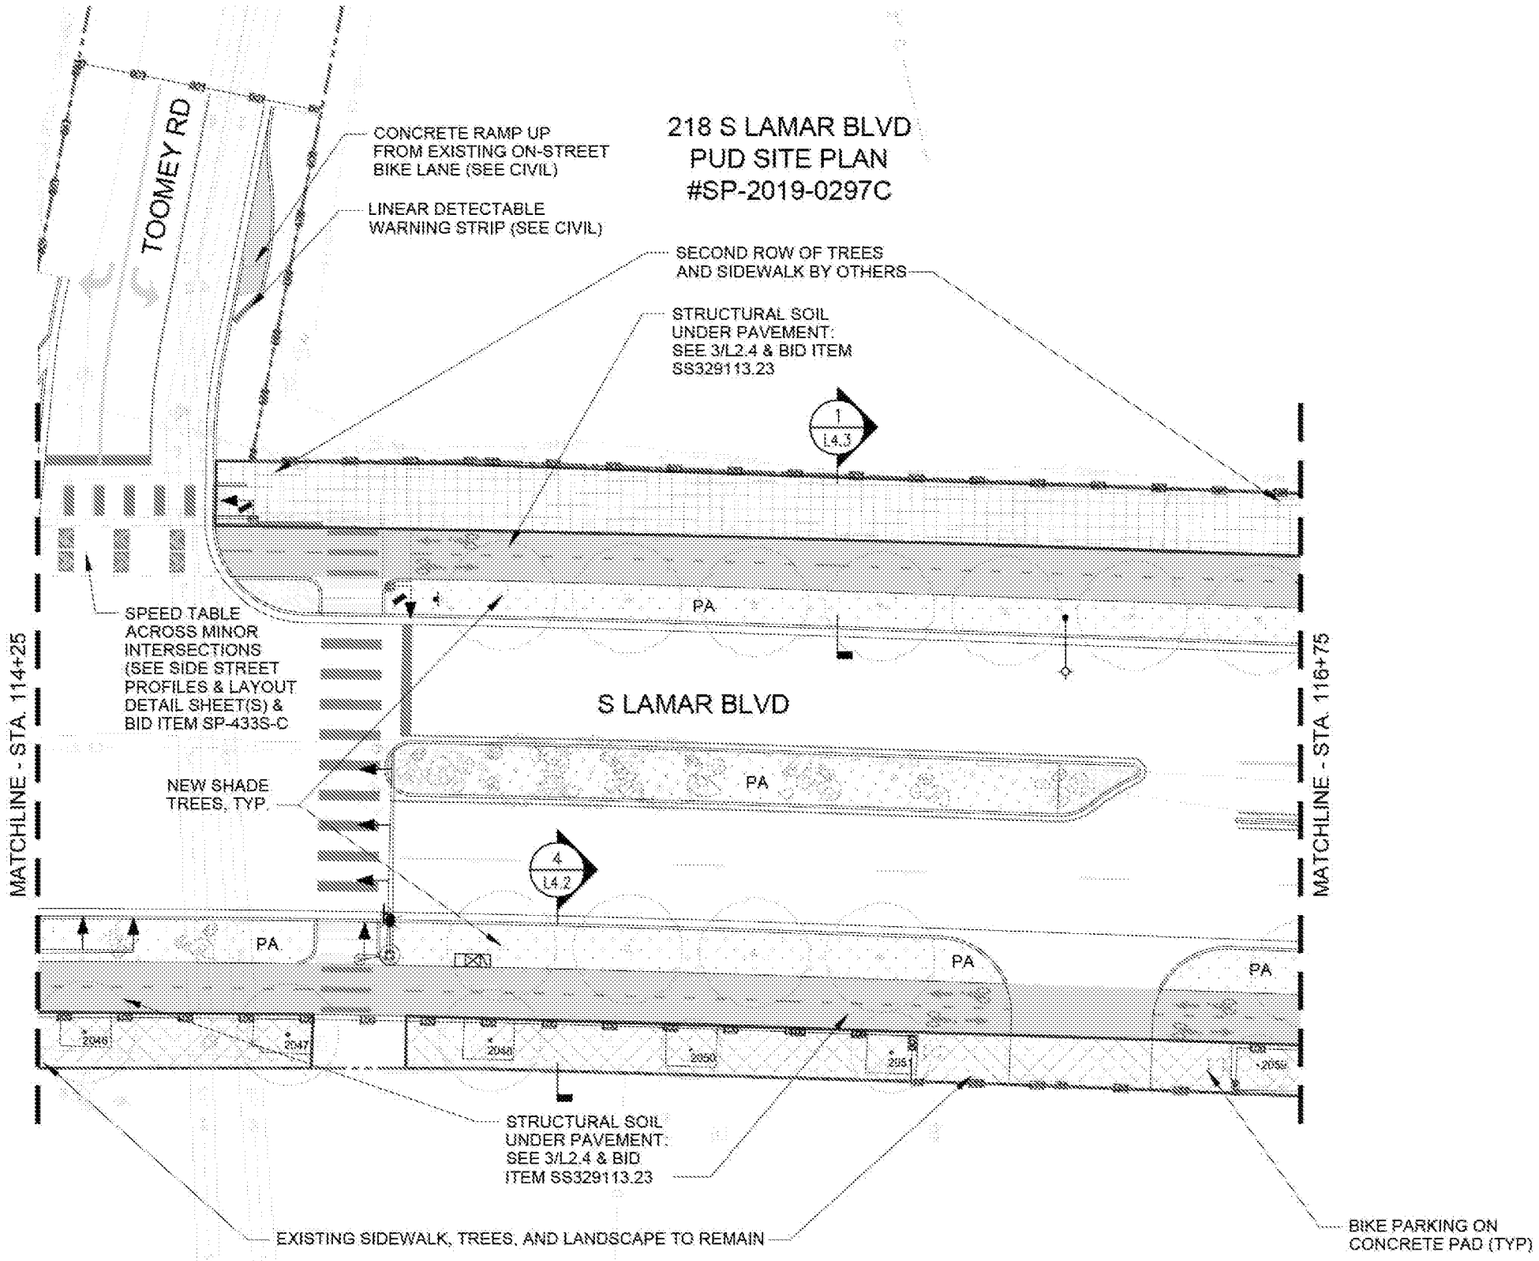

BRIDGES ON THE PARK
APARTMENTS

LEGEND:

- IMPROVEMENTS BY OTHERS
- EXISTING IMPROVEMENTS IN ROW TO REMAIN
- PLANTING AREA (SEE L3.0 - L3.9)
- PROPOSED CONCRETE PAVER UNITS (COA Bid Item 480SNS)
- PROPOSED MORTARED RIVER ROCK (COA Bid Item SP434S-MRR)
- PROPOSED EXPOSED AGGREGATE CONCRETE PAVING (Bid Item SS321313.13)
- PROPOSED CONCRETE PAD FOR CAP METRO BUS STOP (COA Bid Item 432S-5)
- PROPOSED SIDEWALK (COA Bid Item 432S-5)
- PROPOSED BIKE LANE AND SHARED-USE PATH (COA Bid Item SP432S-SUP)
- LITTER BINS (TRIO - LANDFILL, RECYCLING, COMPOST) (SEE L2.5, Bid Item SS129300)
- BIKE RACK (SEE L2.6 & L2.7)
- PROPERTY LINE
- LIMIT OF CONSTRUCTION

NO.	BY	DATE	REVISION DESCRIPTION
1	MS	06/24/2021	CHANGE ORDER NO. 1

REGISTERED LANDSCAPE ARCHITECT
MICHELLE M. SLATTERY
3443
STATE OF TEXAS

06/24/2021

CITY OF AUSTIN, TEXAS
AUSTIN TRANSPORTATION
AIM SOUTH LAMAR C1
RIVERSIDE DR TO BARTON SPRINGS RD
SITE IMPROVEMENTS PLAN
STA. 114+25 TO STA. 116+75

CITY OF AUSTIN austin MOTION 2016 MOBILITY BOND

NOTES	NAME	DATE
SURVEY BY		
DRAWN BY	BB	06/24/2021
DESIGNED BY	MS	06/24/2021
CHECKED BY	JM	06/24/2021
REVIEWED BY	JA	06/24/2021

0 16 32
HORIZONTAL SCALE IN FEET
DRAWING SCALE IS 1" = 30'-0" WHEN PRINTED FULL SIZE ON 11x17 SHEET.

SP-2020-0084D

mccann adams studio